

REGISTRATION NO :

SITE PLAN OF DPL / MISC

Season : 2002-08

Name of Lessee : TLANGNUAM BRANCH Y.M.A

Purpose : PLANTATION AND RESERVE

Location : TLANGNUAM PHARBAWIL

Previous Registration

Village : TLANGNUAM

Town : AIZAWL

No

Survey Scale : 1:1000

Production Scale : 1:2000

Grade : 111 D

Area : 35192.15 Sq. Metres

351.92 Ares

378667.53 S. Tl

26.30 Bighas

a) Part of Sheet No.


i) Spherical : 84 A/10

ii) Zoram Grid : 2/16/m

b) P.T. No. : 8

c) Plot No. : 1

d) Survey No. : 766

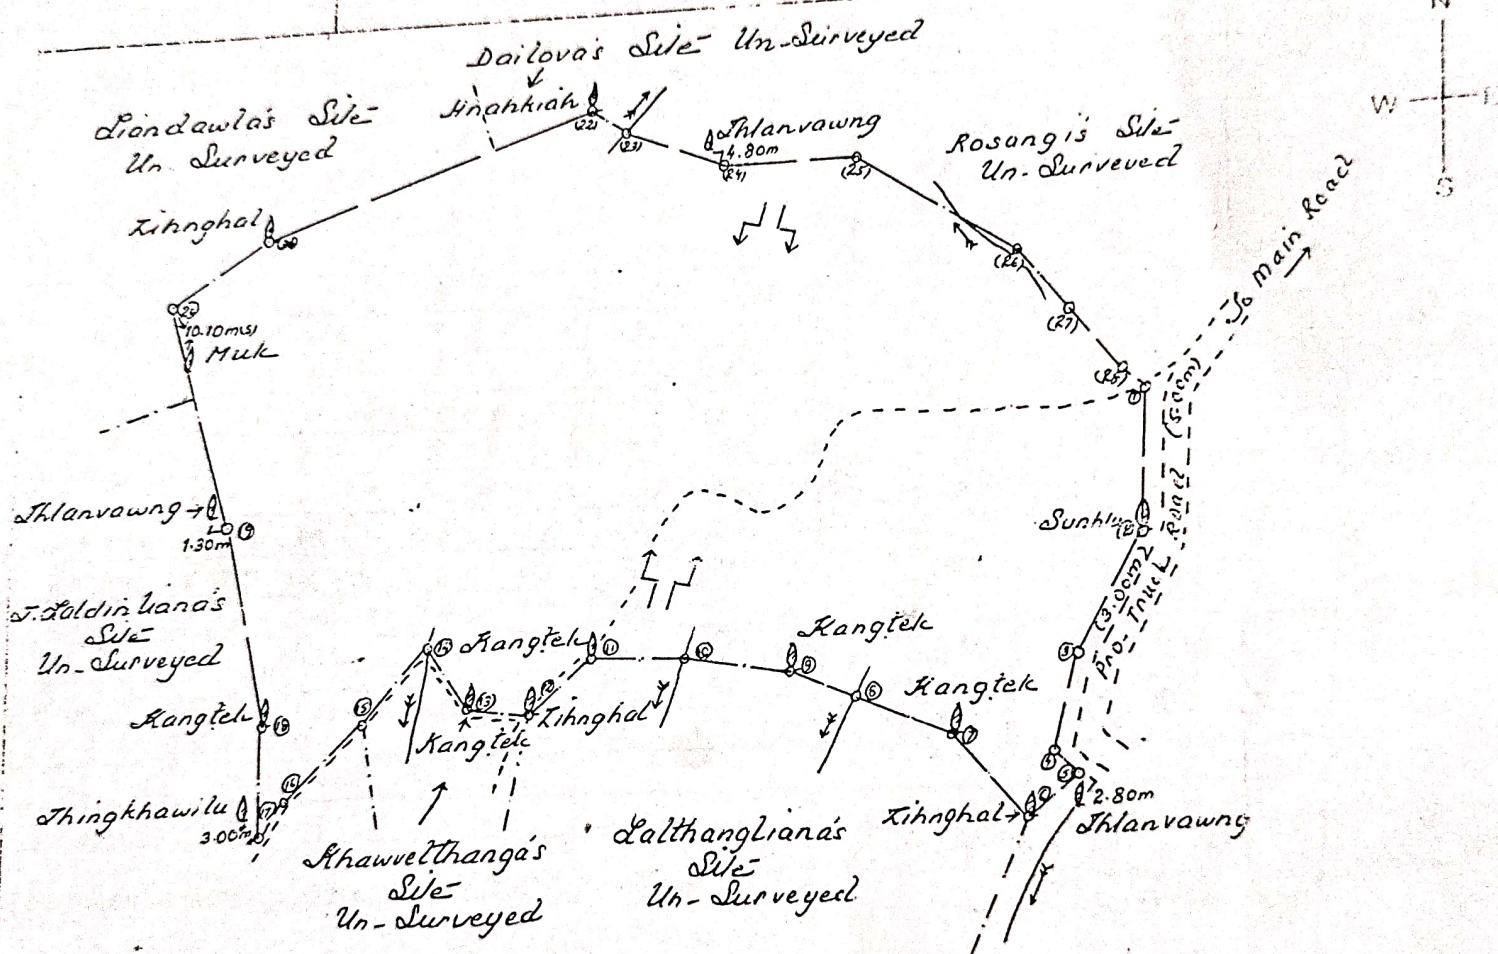

Issued by

Surveyed by

(ZOMUANPUIA)
Surveyor - III

Land Revenue and Settlement
Mizoram : Aizawl

Drawn by

(ZOMUANPUIA)
Surveyor - III

Land Revenue and Settlement
Mizoram : Aizawl

APPENDIX "B"

CERTIFICATE OF LAND LEASE

No. DLL MLL/TN/03-DTE (REV) of 2010

This Certificate leasing the land prescribed here under as recorded in the General Register, is granted under Section II of the Mizo District (Land & Revenue) Act, 1956 and under Rule 14 of the Mizo District (Land & Revenue) Rules, 1967 to :-

Name of Lessee : **President, V.C. Tlangnuam Aizawl**
 Address : **Tlangnuam, Aizawl.**
 Location & Purpose : **Tlangnuam ram, Pharbawk Tlang Zonal Tank.**
 of land

Grade	Area in Sqm.	Rate of land in Sqm.	Rate of Revenue per Are		Revenue payable per annum	Remarks
			upto 4000 Sqm.	above 4000 Sqm.		
1	2	3	4	5	6	7
I-C	4.05bigha 5418.80Sqm		Rs.10/-	Rs.8/-	Rs.462/-	

Description of boundary and location are attached in separate sheet in the Lease Certificate

Vide Govt. letter No. **K.15013/84/05-REV** Dt. **29.4.2009.**

The holder of this Certificate has entered into an engagement with the Govt. of Mizoram to pay land revenue and other taxes as may be fixed by Govt. from time to time and thereby acquired the Status of Lease as defined under Rule 2 (7) of the Mizo District (Land & Revenue) Rules, 1967. He has the right of use the Land in accordance with the lease terms imposed in this Certificate during the period of lease.


Sd/-

Director,
Land Revenue and Settlement,
Mizoram : Aizawl.

Memo No. **R.11040/14/MLL/TN/03-DTE (REV)** Dated Aizawl, the **8.6.2010**

Copy to :-

- 1) The Under Secretary to the Govt. of Mizoram, Revenue Department, Aizawl
- 2) The Deputy Commissioner (Revenue Branch) **Aizawl** District,
- 3) Pass holder **President, V.C. Tlangnuam, Aizawl**
- 4)
- 5) SDO/BDO.....
- 6)
- 7) President, Village Council **Tlangnuam, Aizawl.**
- 8) Taxation Cell. DLR&S
- 9) Record Register

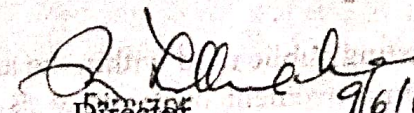
 Director,
Land Revenue and Settlement,
Mizoram : Aizawl.

9/6/10